	UPPER ROOF
	LOWER ROOF
	HIDDEN ROOF
	WALL
	RIDGEBOARD

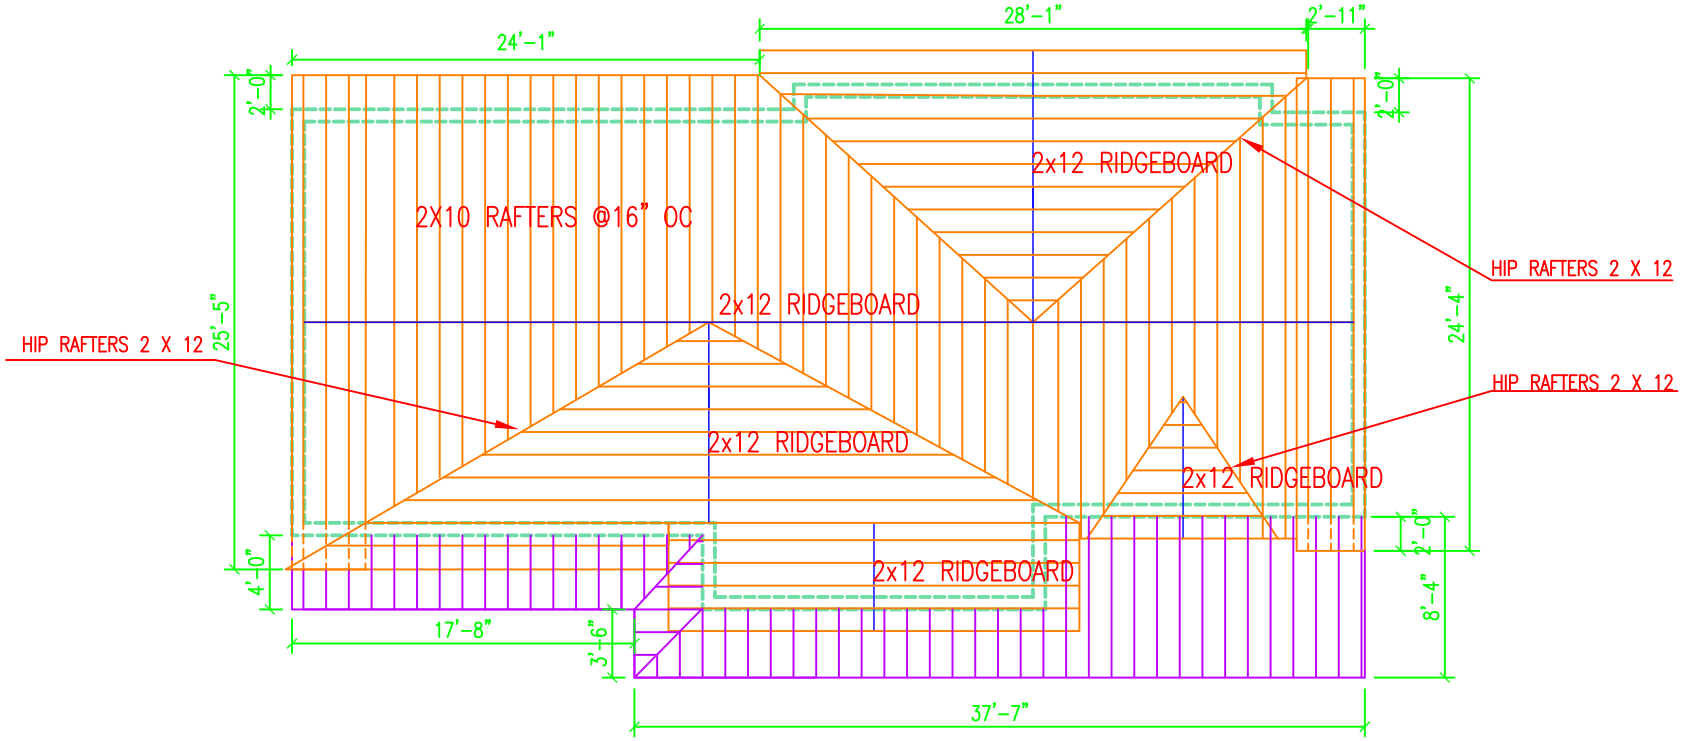

NORTHERN HIGHLANDS REGIONAL HIGH SCHOOL			
TOLERANCE ±	ARCHITECTURAL DESIGN		
DECIMAL ± 0.00	SCALE 1" = 4'	MATERIALS	DRAWN BY ANDREWS & TANTILLO
FRACTIONAL ± 1/64	TITLE ROOF PLAN		
ANGULAR ±	DATE 2/17/12	DRAWING NUMBER CAD 16	